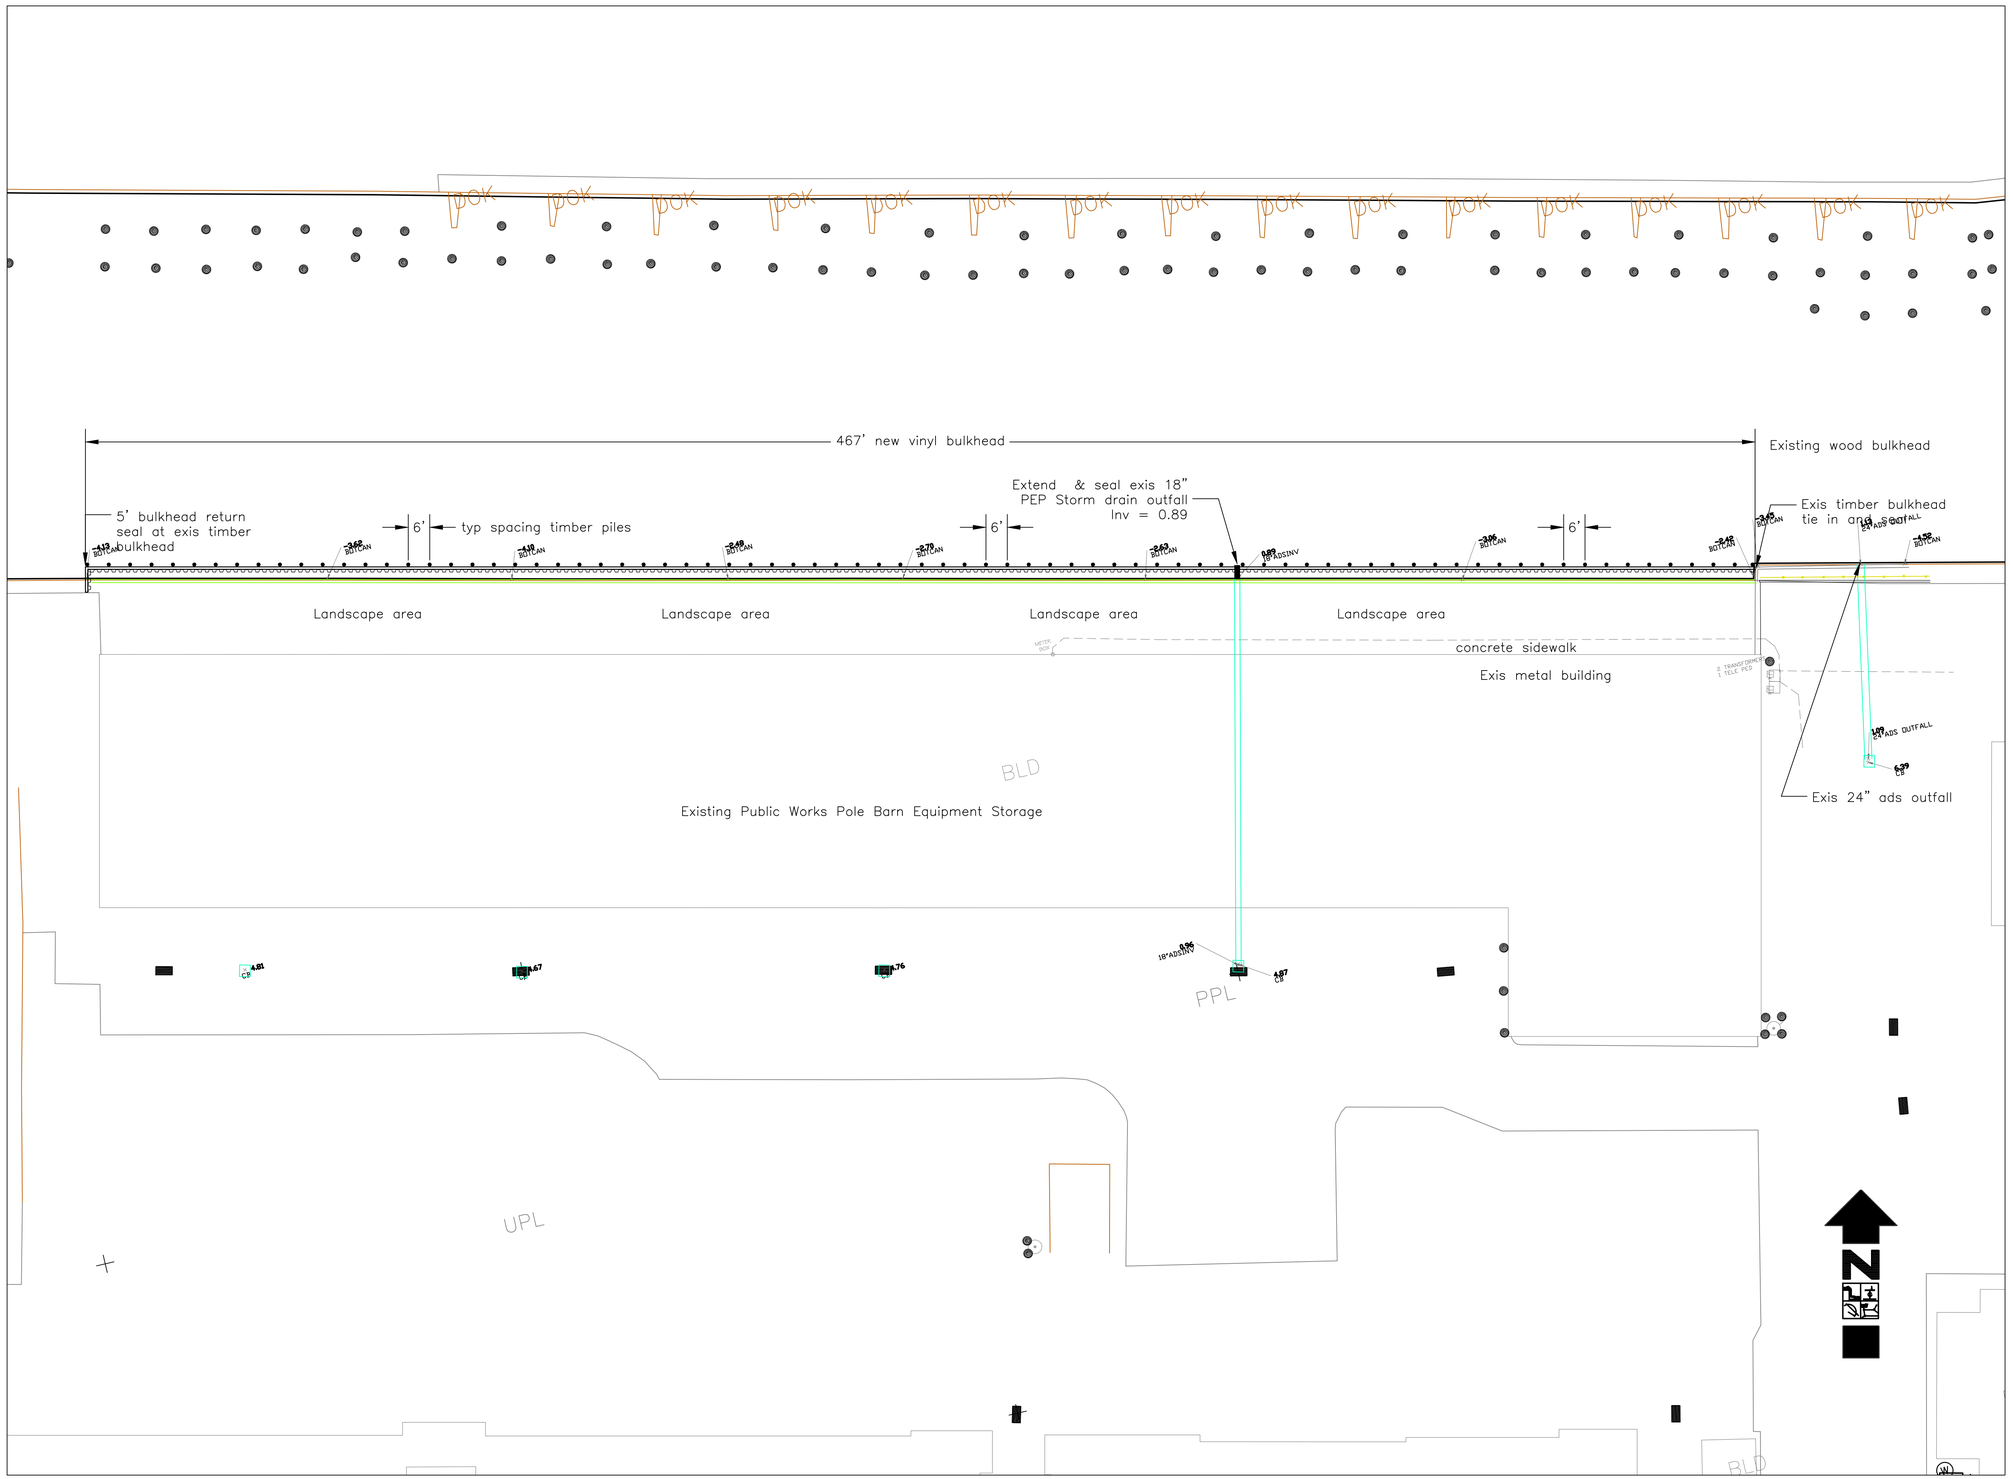

General Notes

No.	Revision/Issue	Date

Firm Name and Address
TOWN OF OCEAN CITY
ENGINEERING DEPT,
301 BALTIMORE AVE.
OCEAN CITY, MD 21842
(410)289-8845

Project Name and Address
PUBLIC WORKS
POLE BARN BULKHEAD
66TH STREET
OCEAN CITY, MD 21842

Project
DPW BH 14 PLAN

Date
DEc 16, 2014

Scale
1"=20'

Sheet
1

FNAME
REVDATE
USER